The Wakefield

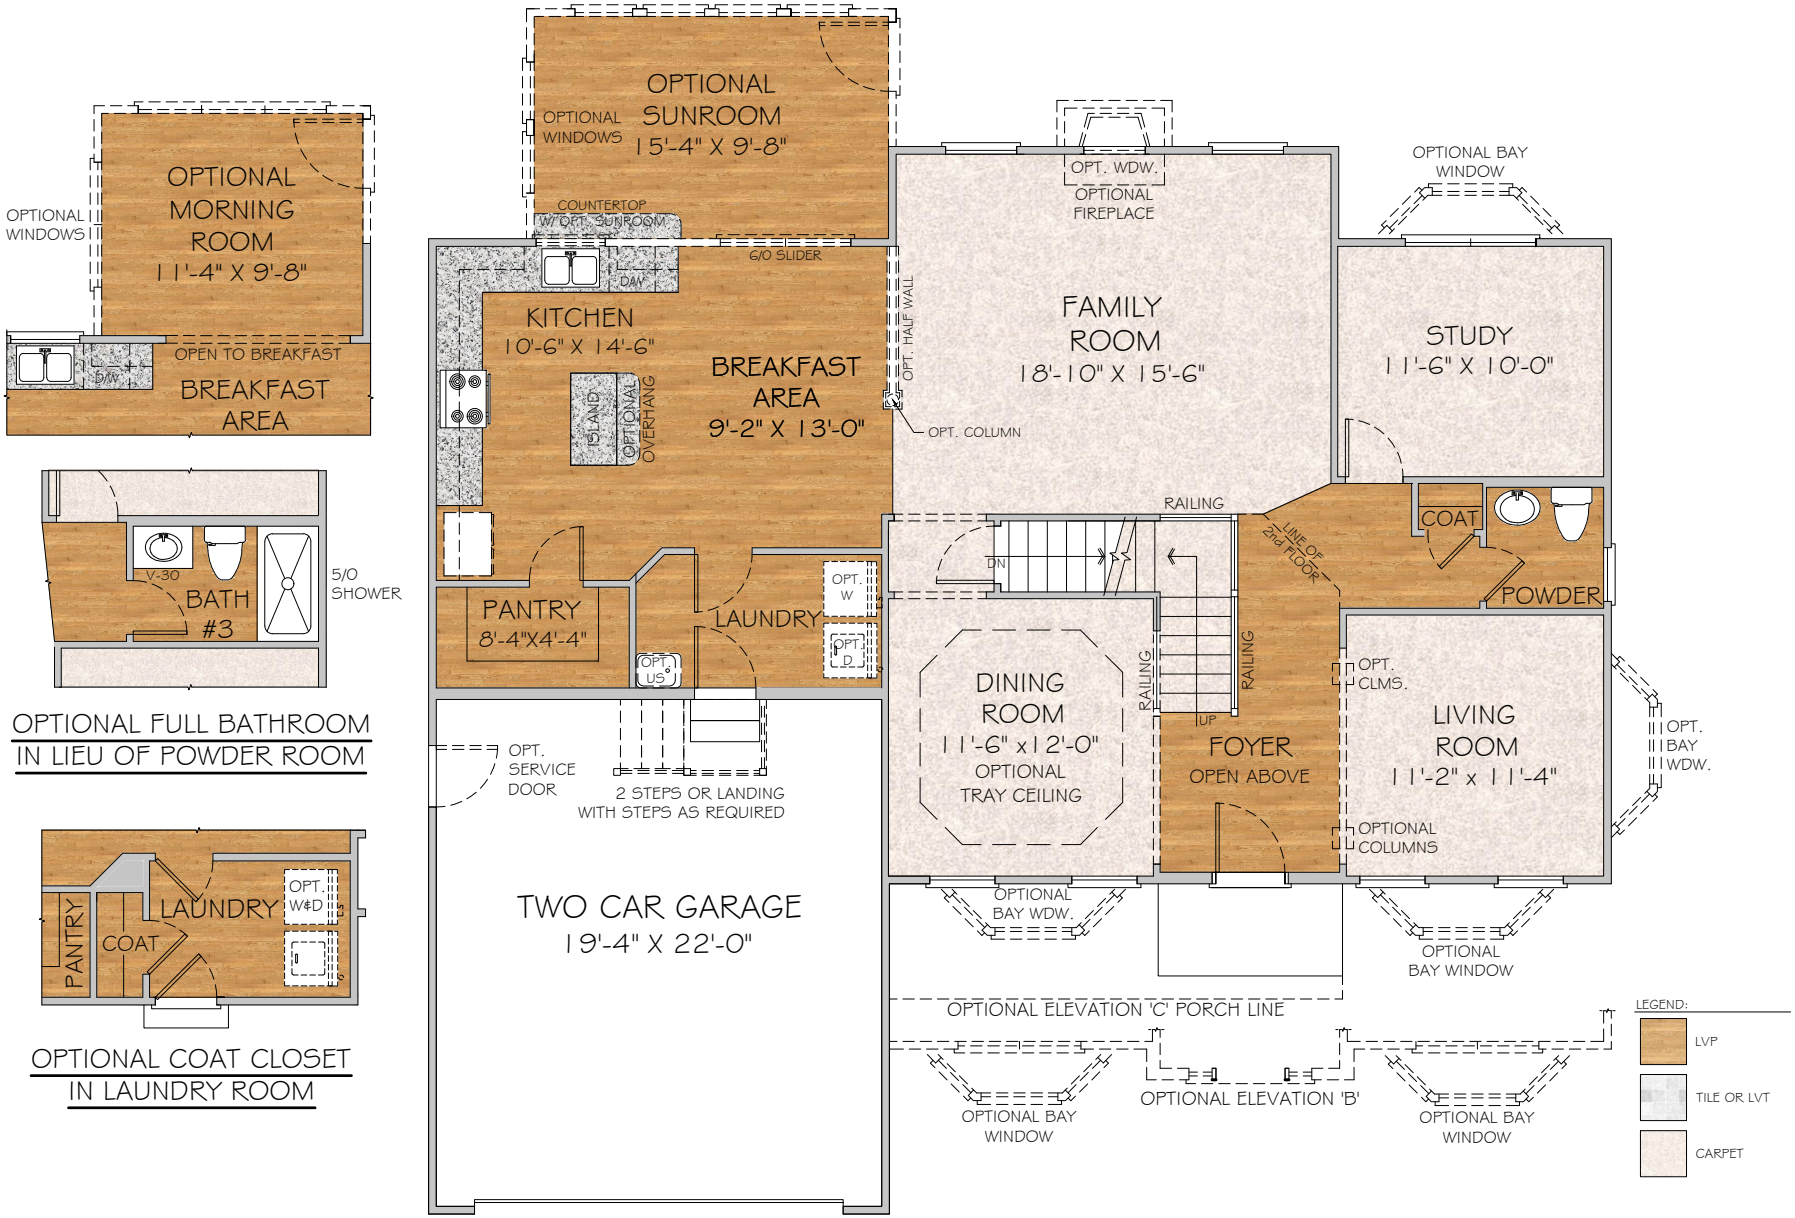

FIRST FLOOR PLAN

HANDLER HOMES • EST 1975

Drawing is an artist's concept, not to scale, and should not be relied upon for any type of binding agreement. Some options may be shown. Floorplans, Elevations & Options may vary per community. ALL DIMENSIONS ARE APPROXIMATE. Please see our Sales Professional for specific details. Builder reserves the right to change prices, specifications and standard features without notice.

02-25-2021

The Wakefield

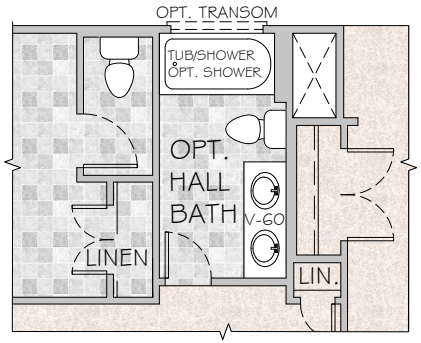

OPTIONAL
HALL BATH LAYOUT

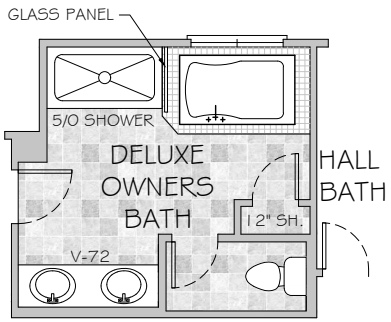

OPT. DELUXE OWNERS BATH

OWNERS BEDROOM
18'-4"x14'-0" W/ OPTION

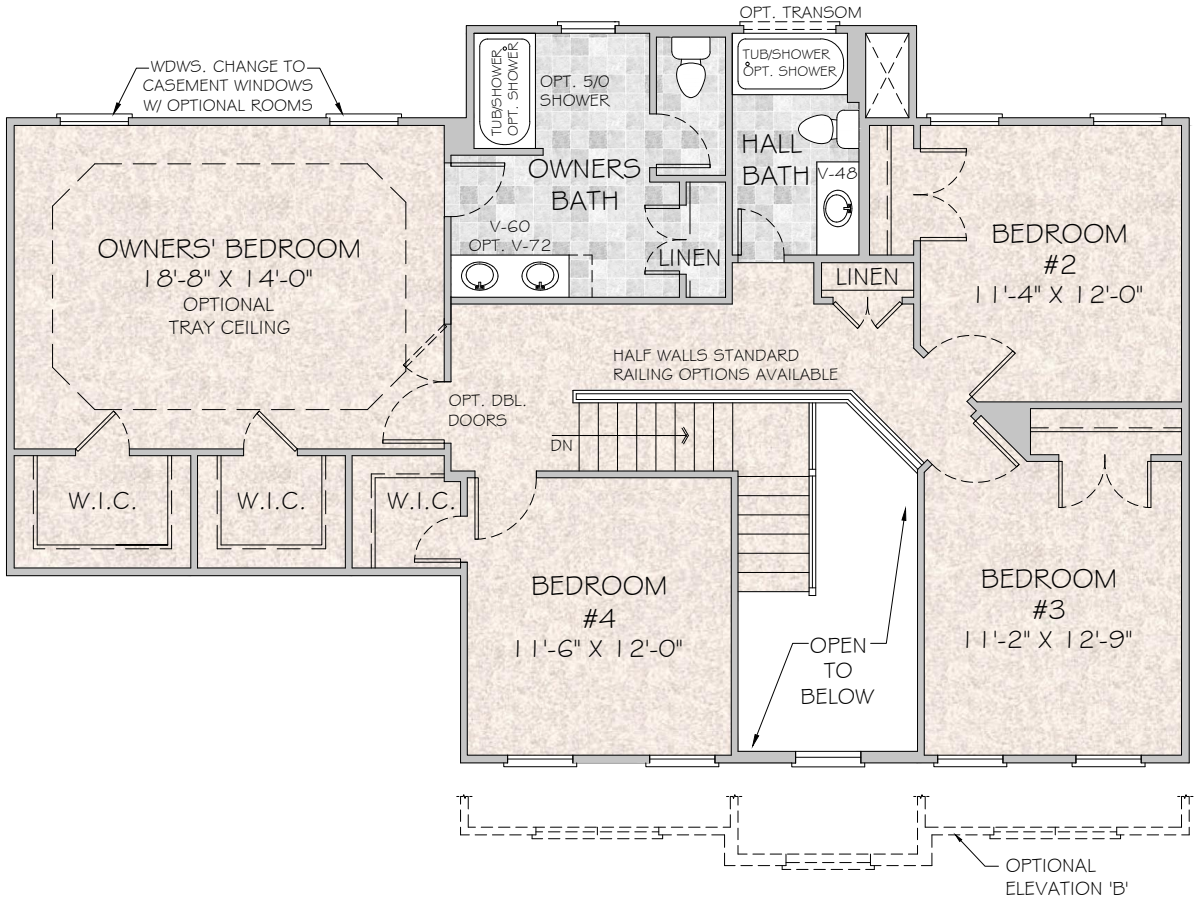

LEGEND:

- LVP
- TILE OR LVT
- CARPET

SECOND FLOOR PLAN

HANDLER HOMES • EST 1975

Drawing is an artist's concept, not to scale, and should not be relied upon for any type of binding agreement. Some options may be shown. Floorplans, Elevations & Options may vary per community. ALL DIMENSIONS ARE APPROXIMATE. Please see our Sales Professional for specific details. Builder reserves the right to change prices, specifications and standard features without notice.

02-25-2021

The Wakefield

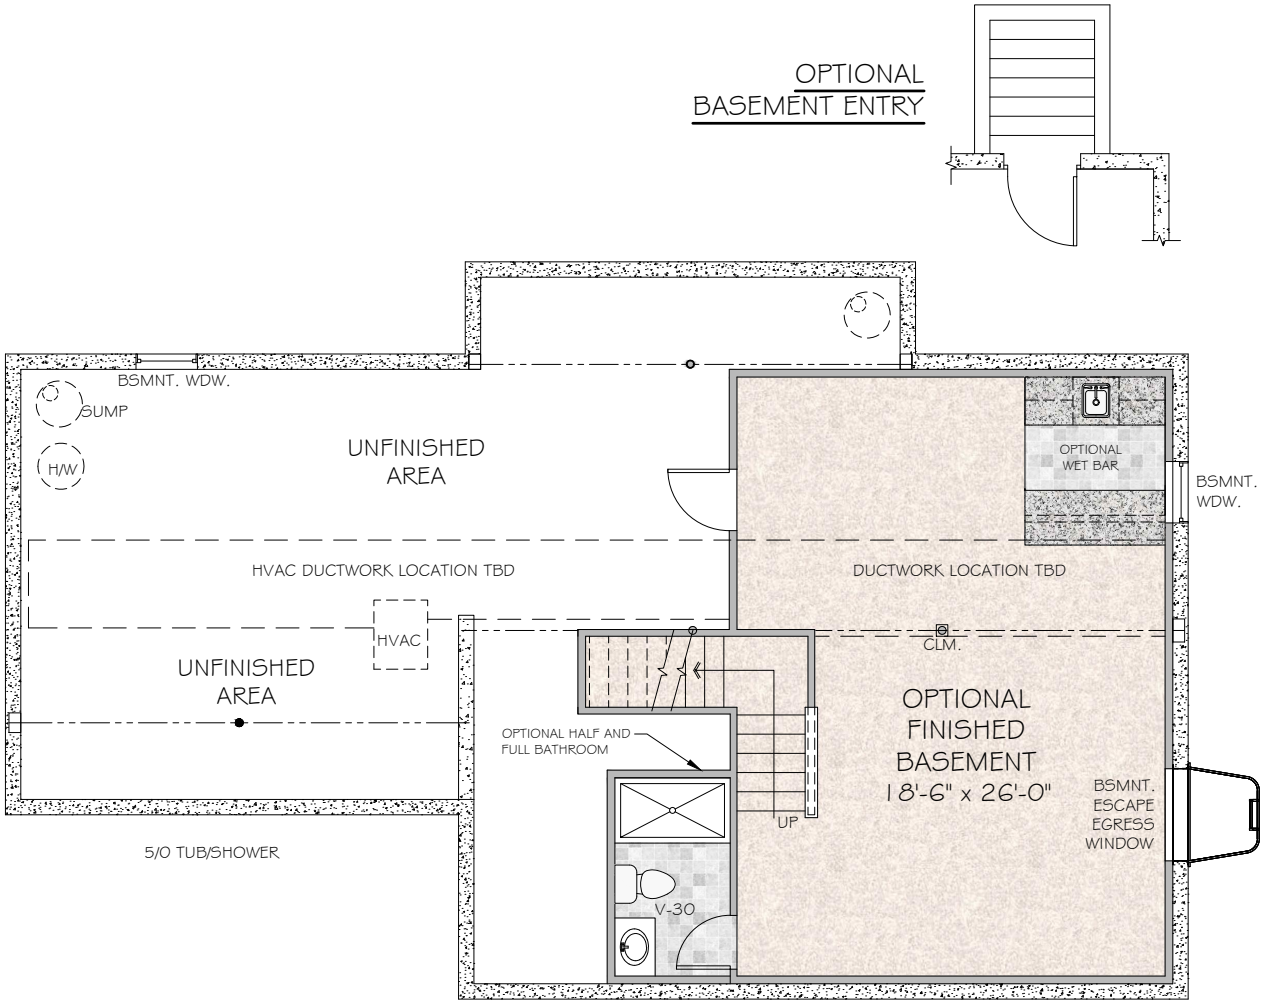

MECHANICAL & SUMP PUMP LOCATIONS
ARE APPROXIMATE AND SUBJECT TO CHANGE

OPTIONAL FINISHED BASEMENT PLAN

HANDLER HOMES • EST 1975

Drawing is an artist's concept, not to scale, and should not be relied upon for any type of binding agreement. Some options may be shown. Floorplans, Elevations & Options may vary per community.
ALL DIMENSIONS ARE APPROXIMATE. Please see our Sales Professional for specific details. Builder reserves the right to change prices, specifications and standard features without notice.

03-29-2022